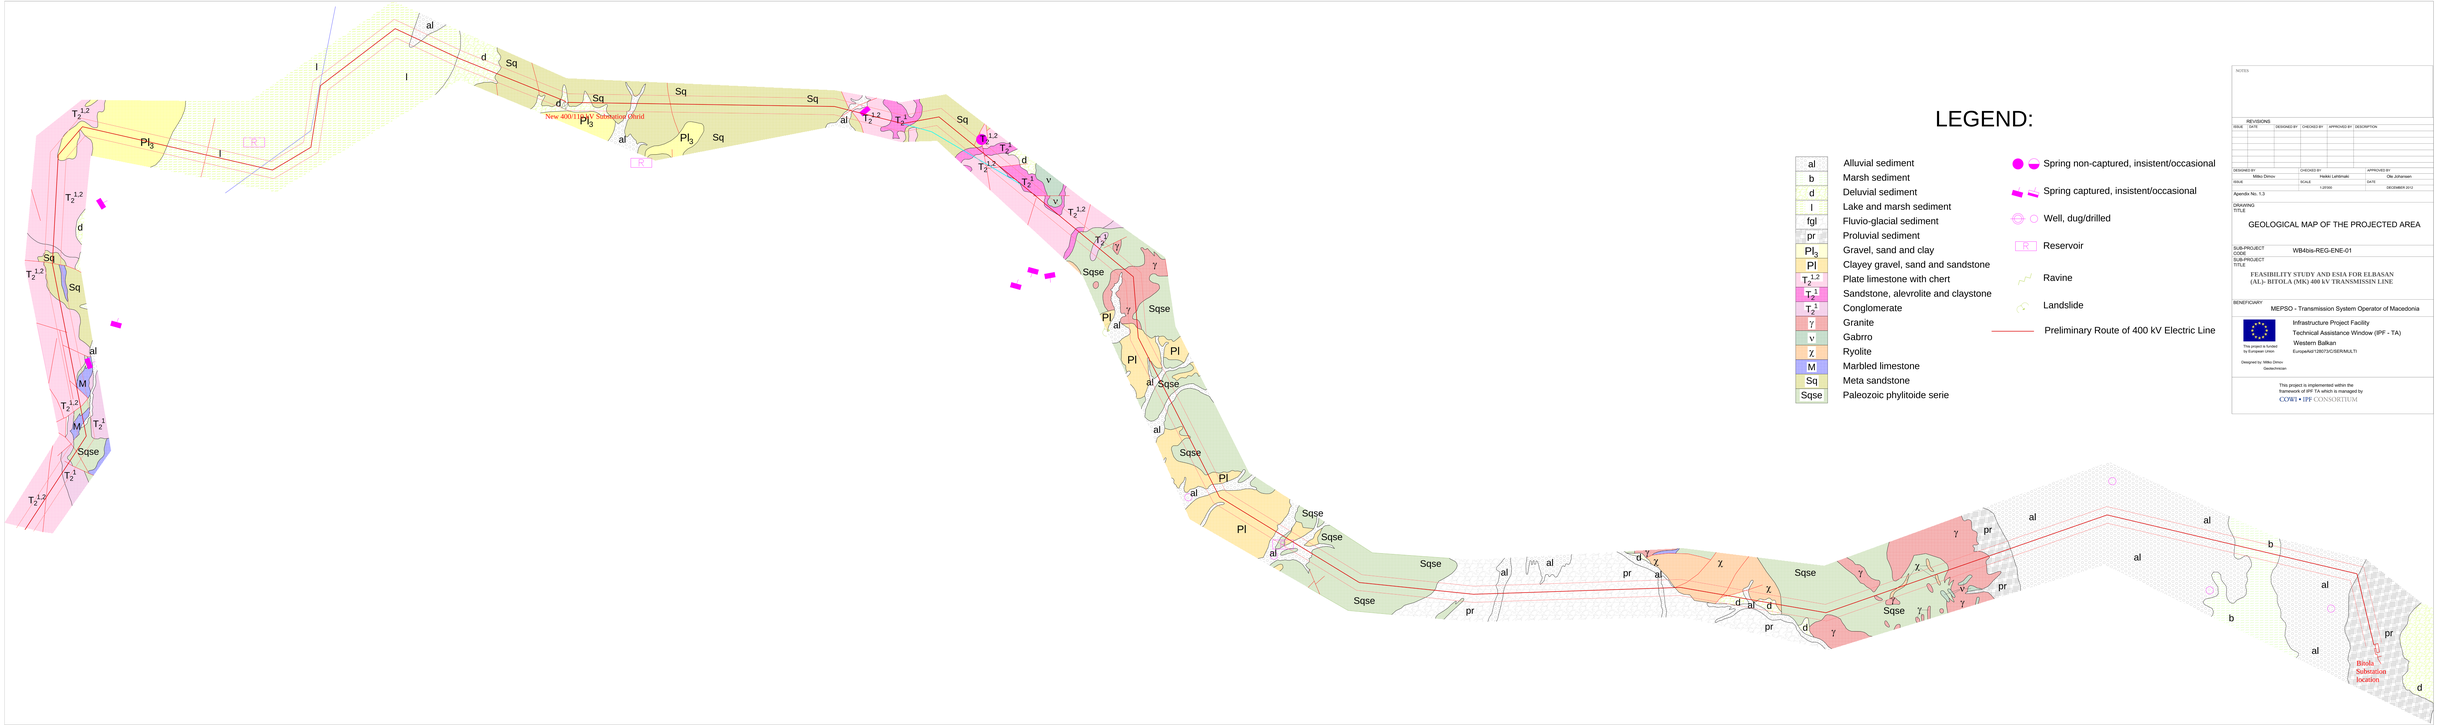

NOTES

REVISIONS

ISSUE	DATE	DESIGNED BY	CHECKED BY	APPROVED BY	DESCRIPTION

DESIGNED BY	CHECKED BY	APPROVED BY
Milko Dimov	Pavlek Lefterivski	Ole Johansen
ISSUE	SCALE	DATE
	1:25'000	DECEMBER 2012

Apendix No. 1.3

DRAWING TITLE

GEOLOGICAL MAP OF THE PROJECTED AREA

SUB-PROJECT CODE: WB4bis-REG-ENE-01

SUB-PROJECT TITLE

FEASIBILITY STUDY AND ESIA FOR ELBASAN (AL)- BITOLA (MK) 400 kV TRANSMISSIN LINE

BENEFICIARY

MEPSO - Transmission System Operator of Macedonia

This project is funded by European Union

Designed by: Milko Dimov Geotechnician

Infrastructure Project Facility
Technical Assistance Window (IPF - TA)
Western Balkan
Europeaid/126073/C/SER/MULTI

This project is implemented within the framework of IPF TA which is managed by:
COWI • IPF CONSORTIUM